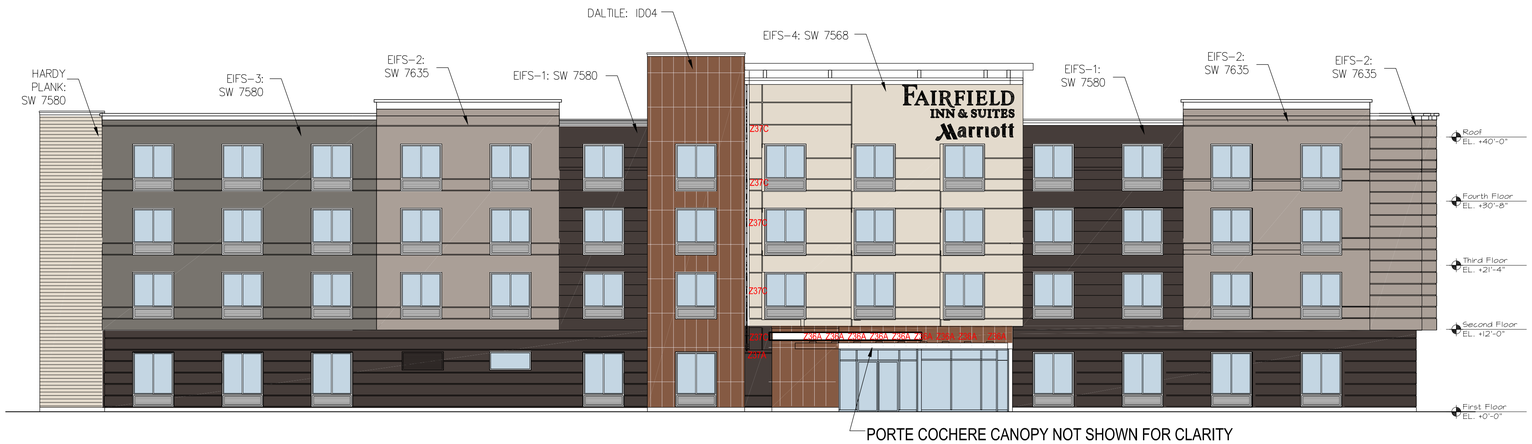

1 FRONT ELEVATION (EAST)

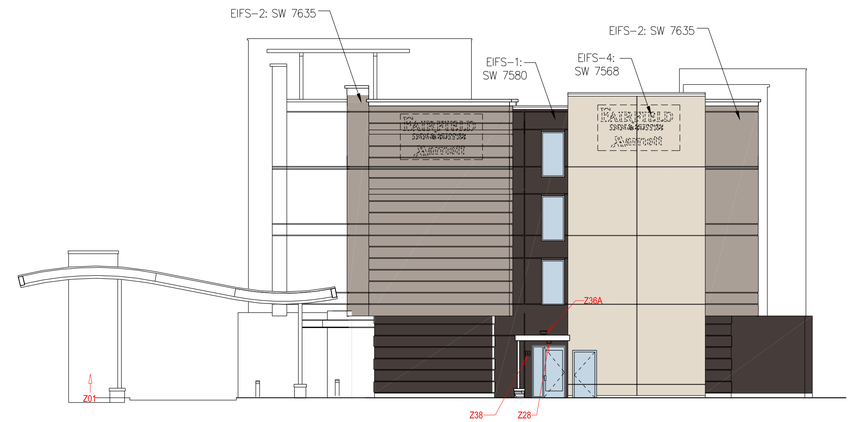

2 RIGHT SIDE ELEVATION (NORTH)

EXTERIOR LIGHTING LEGEND

Z01 - FLOOD - AT PORTE COCHERE AND COLUMN SUPPORTING PORTE COCHERE

Z28 - DOWN LIGHT - SIDE ENTRANCE CANOPY

Z36A - GRAZE-UPLIGHT - PORTE COCHERE AND SIDE ENTRANCE POINTING UP

Z37C - LED COVE - BUILDING ACCENT FEATURE AT ENTRANCE

Z38 - LED WALL MOUNT - EXTERIOR SIDE AND BACK ENTRANCE

EXTERIOR FINISH LEGEND

- EXTERIOR INSULATION FINISHING SYSTEM 1: SW 7580 CARNELIAN
- EXTERIOR INSULATION FINISHING SYSTEM 2: SW 7635 PALISADE
- EXTERIOR INSULATION FINISHING SYSTEM 3: SW 7019 GAUNTLET GRAY
- EXTERIOR INSULATION FINISHING SYSTEM 4: SW 7568 NEUTRAL GROUND
- DALTILE: EVENING VEIL ID04
- HARDY PLANK: SW 7568
- CULTURED STONE

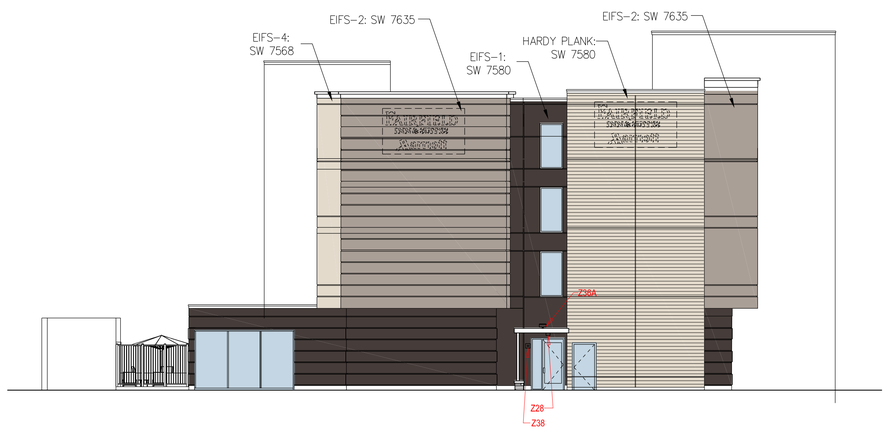

3 LEFT SIDE ELEVATION (SOUTH)

4 REAR ELEVATION (WEST)

FAIRFIELD INN & SUITES
1786 WILMINGTON PIKE
CHADDS FORD TOWNSHIP
GLEN MILLS, PA

ELEVATIONS

Wood Framed Type 5a Construction

PLAN
SCALE: NTS
06/13/19

NORTH STAR Construction Management Inc.
SUITE 208 ● 645 W HAMILTON ST ● ALLENTOWN PA 18101

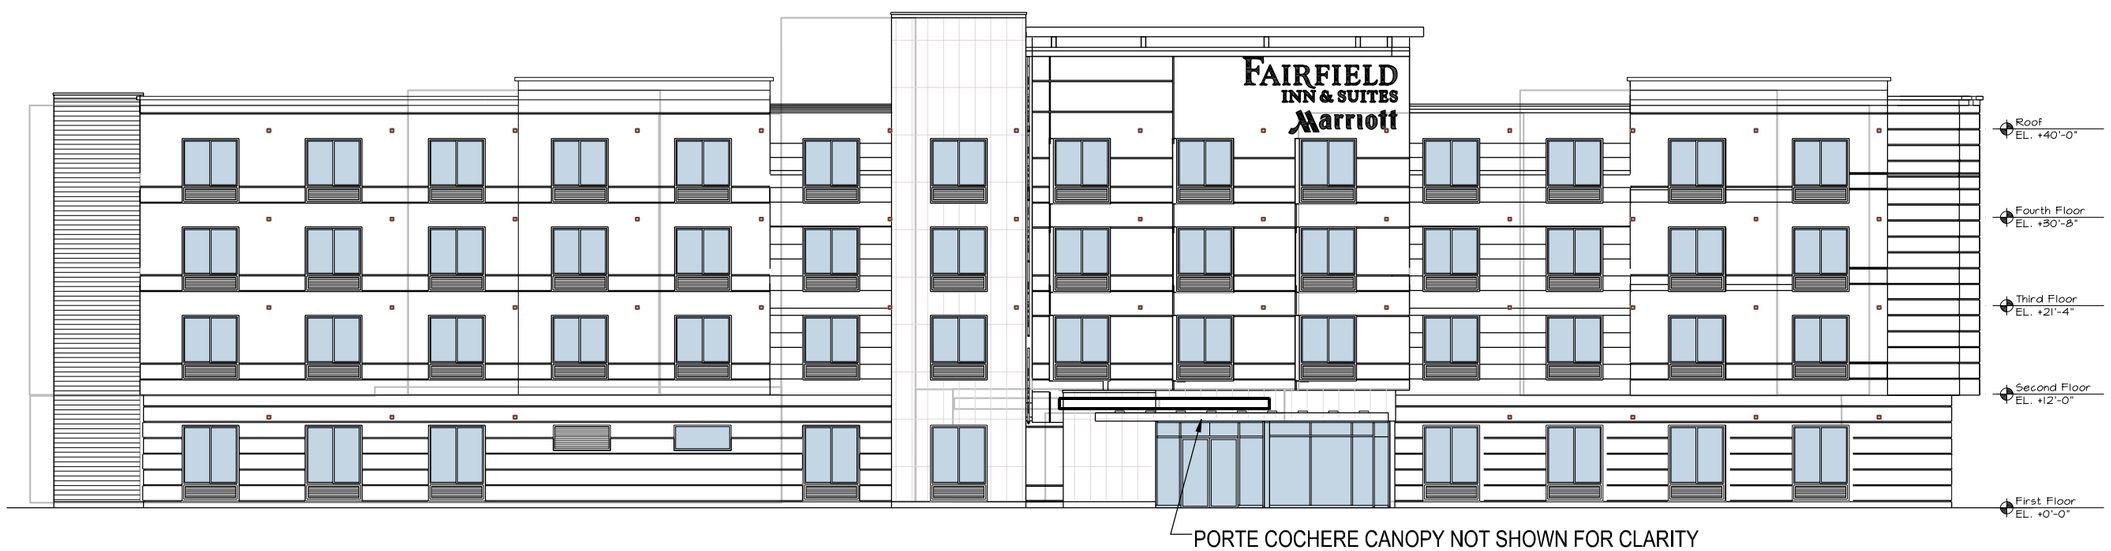

1 FRONT ELEVATION (EAST)

	FAIRFIELD INN **CHADDS FORD, PA**	ELEVATION Mechanical Location	PLAN SCALE: $\frac{1}{4}$"=1'-0" 7-18-19	NORTH STAR Construction Management Inc. SUITE 208 ● 645 W HAMILTON ST ● ALLENTOWN PA 18101

Fairfield Inn
Chadds Ford Township
1786 Wilmington Pike
Glen Mills, PA

Hotel - Floor 1
Mechanical Location Plan

FIRST FLOOR PLAN
SCALE: 1/8" = 1' - 0"
7/18/19

NORTH STAR
Construction Management Inc.
SUITE 208 ● 645 W HAMILTON ST ● ALLENTOWN PA 18101

	Fairfield Inn Chadds Ford Township 1786 Wilmington Pike Glen Mills, PA	Hotel - Typical Upper Mechanical Location Plan	TYPICAL FLOOR PLAN SCALE: $\frac{1}{8}$" = 1' -0" 7/18/19
			NORTH STAR Construction Management Inc. SUITE 208 ● 645 W HAMILTON ST ● ALLENTOWN PA 18101

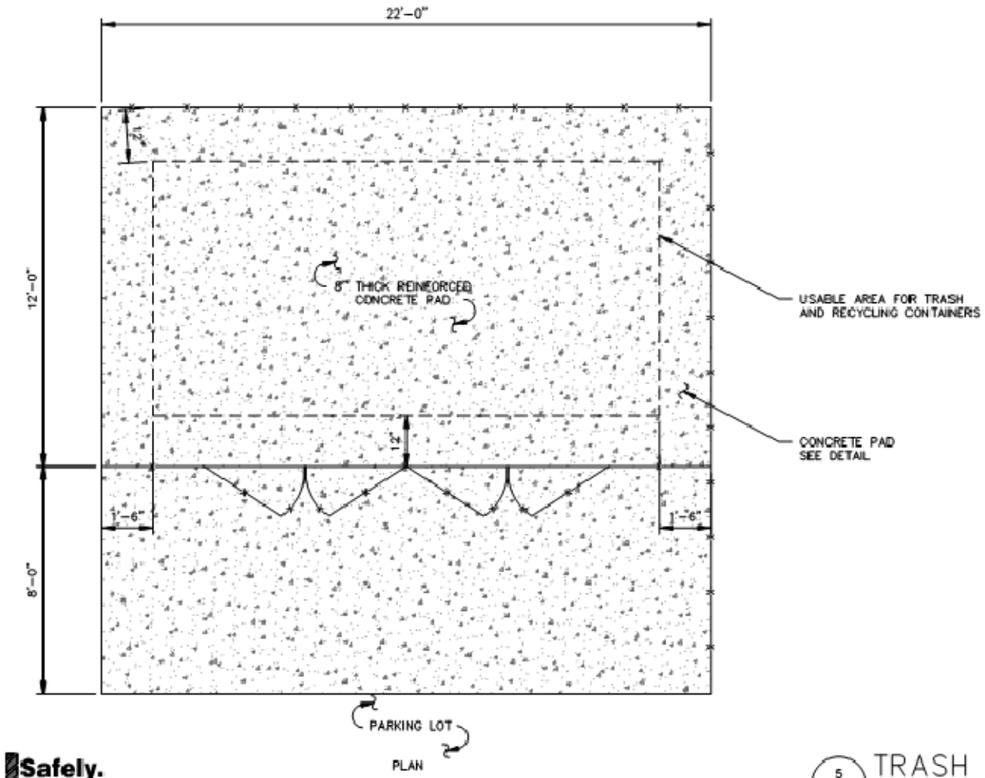

PLAN

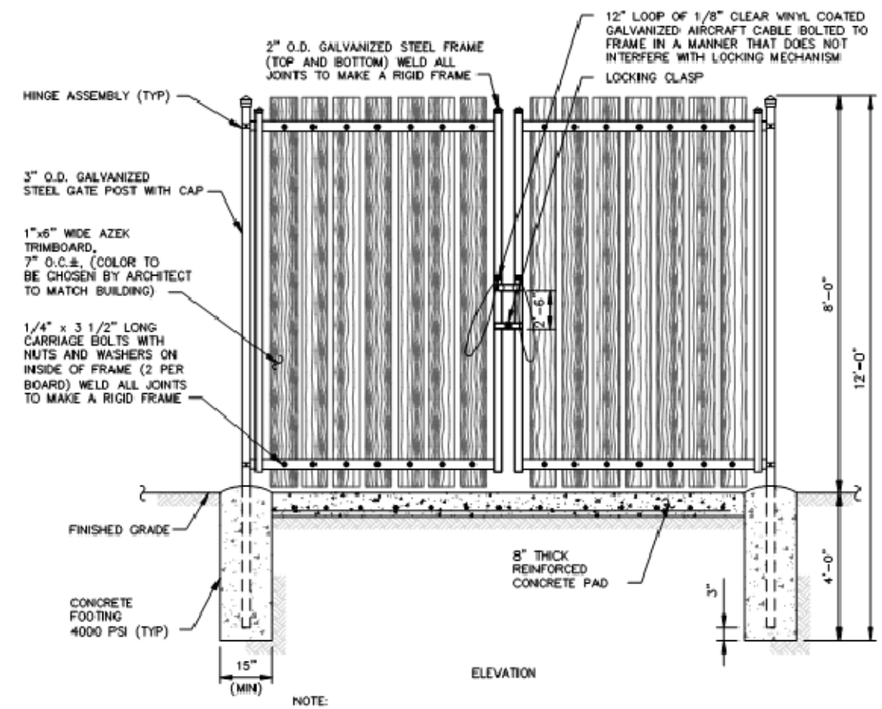

ELEVATION

NOTE:

SINGLE FOOTING TO BE PROVIDED FOR GATE POST AND 8 FT BOARD ON BOARD FENCE POST. CONCRETE TO EXTEND A MINIMUM OF 6 INCHES OUTSIDE POST.

5 / C-202 TRASH ENCLOSURE

SCALE: NTS

Dig New York Safely.
- Call Before You Dig
- Wait The Required Time
- Confirm Utility Response
- Respect The Marks

	FAIRFIELD INN CHADDS FORD, PA	Trash Enclosure	PLAN SCALE: NTS 7-18-19	NORTH STAR Construction Management Inc. SUITE 208 ● 645 W HAMILTON ST ● ALLENTOWN PA 18101