LEGEND

- STATE ROAD
- TOWNSHIP ROAD
- PRIVATE ROAD
- STATE BOUNDARY
- COUNTY BOUNDARY
- TOWNSHIP BOUNDARY
- RIGHT-OF-WAY
- STREAMS
- SEWER FORCE MAIN
- SEWER GRAVITY LINE
- KNIGHTS BRIDGE SERVICE AREA
- TURNERS MILL SERVICE AREA
- SPRING HILL FARMS SERVICE AREA
- RIDINGS SERVICE AREA

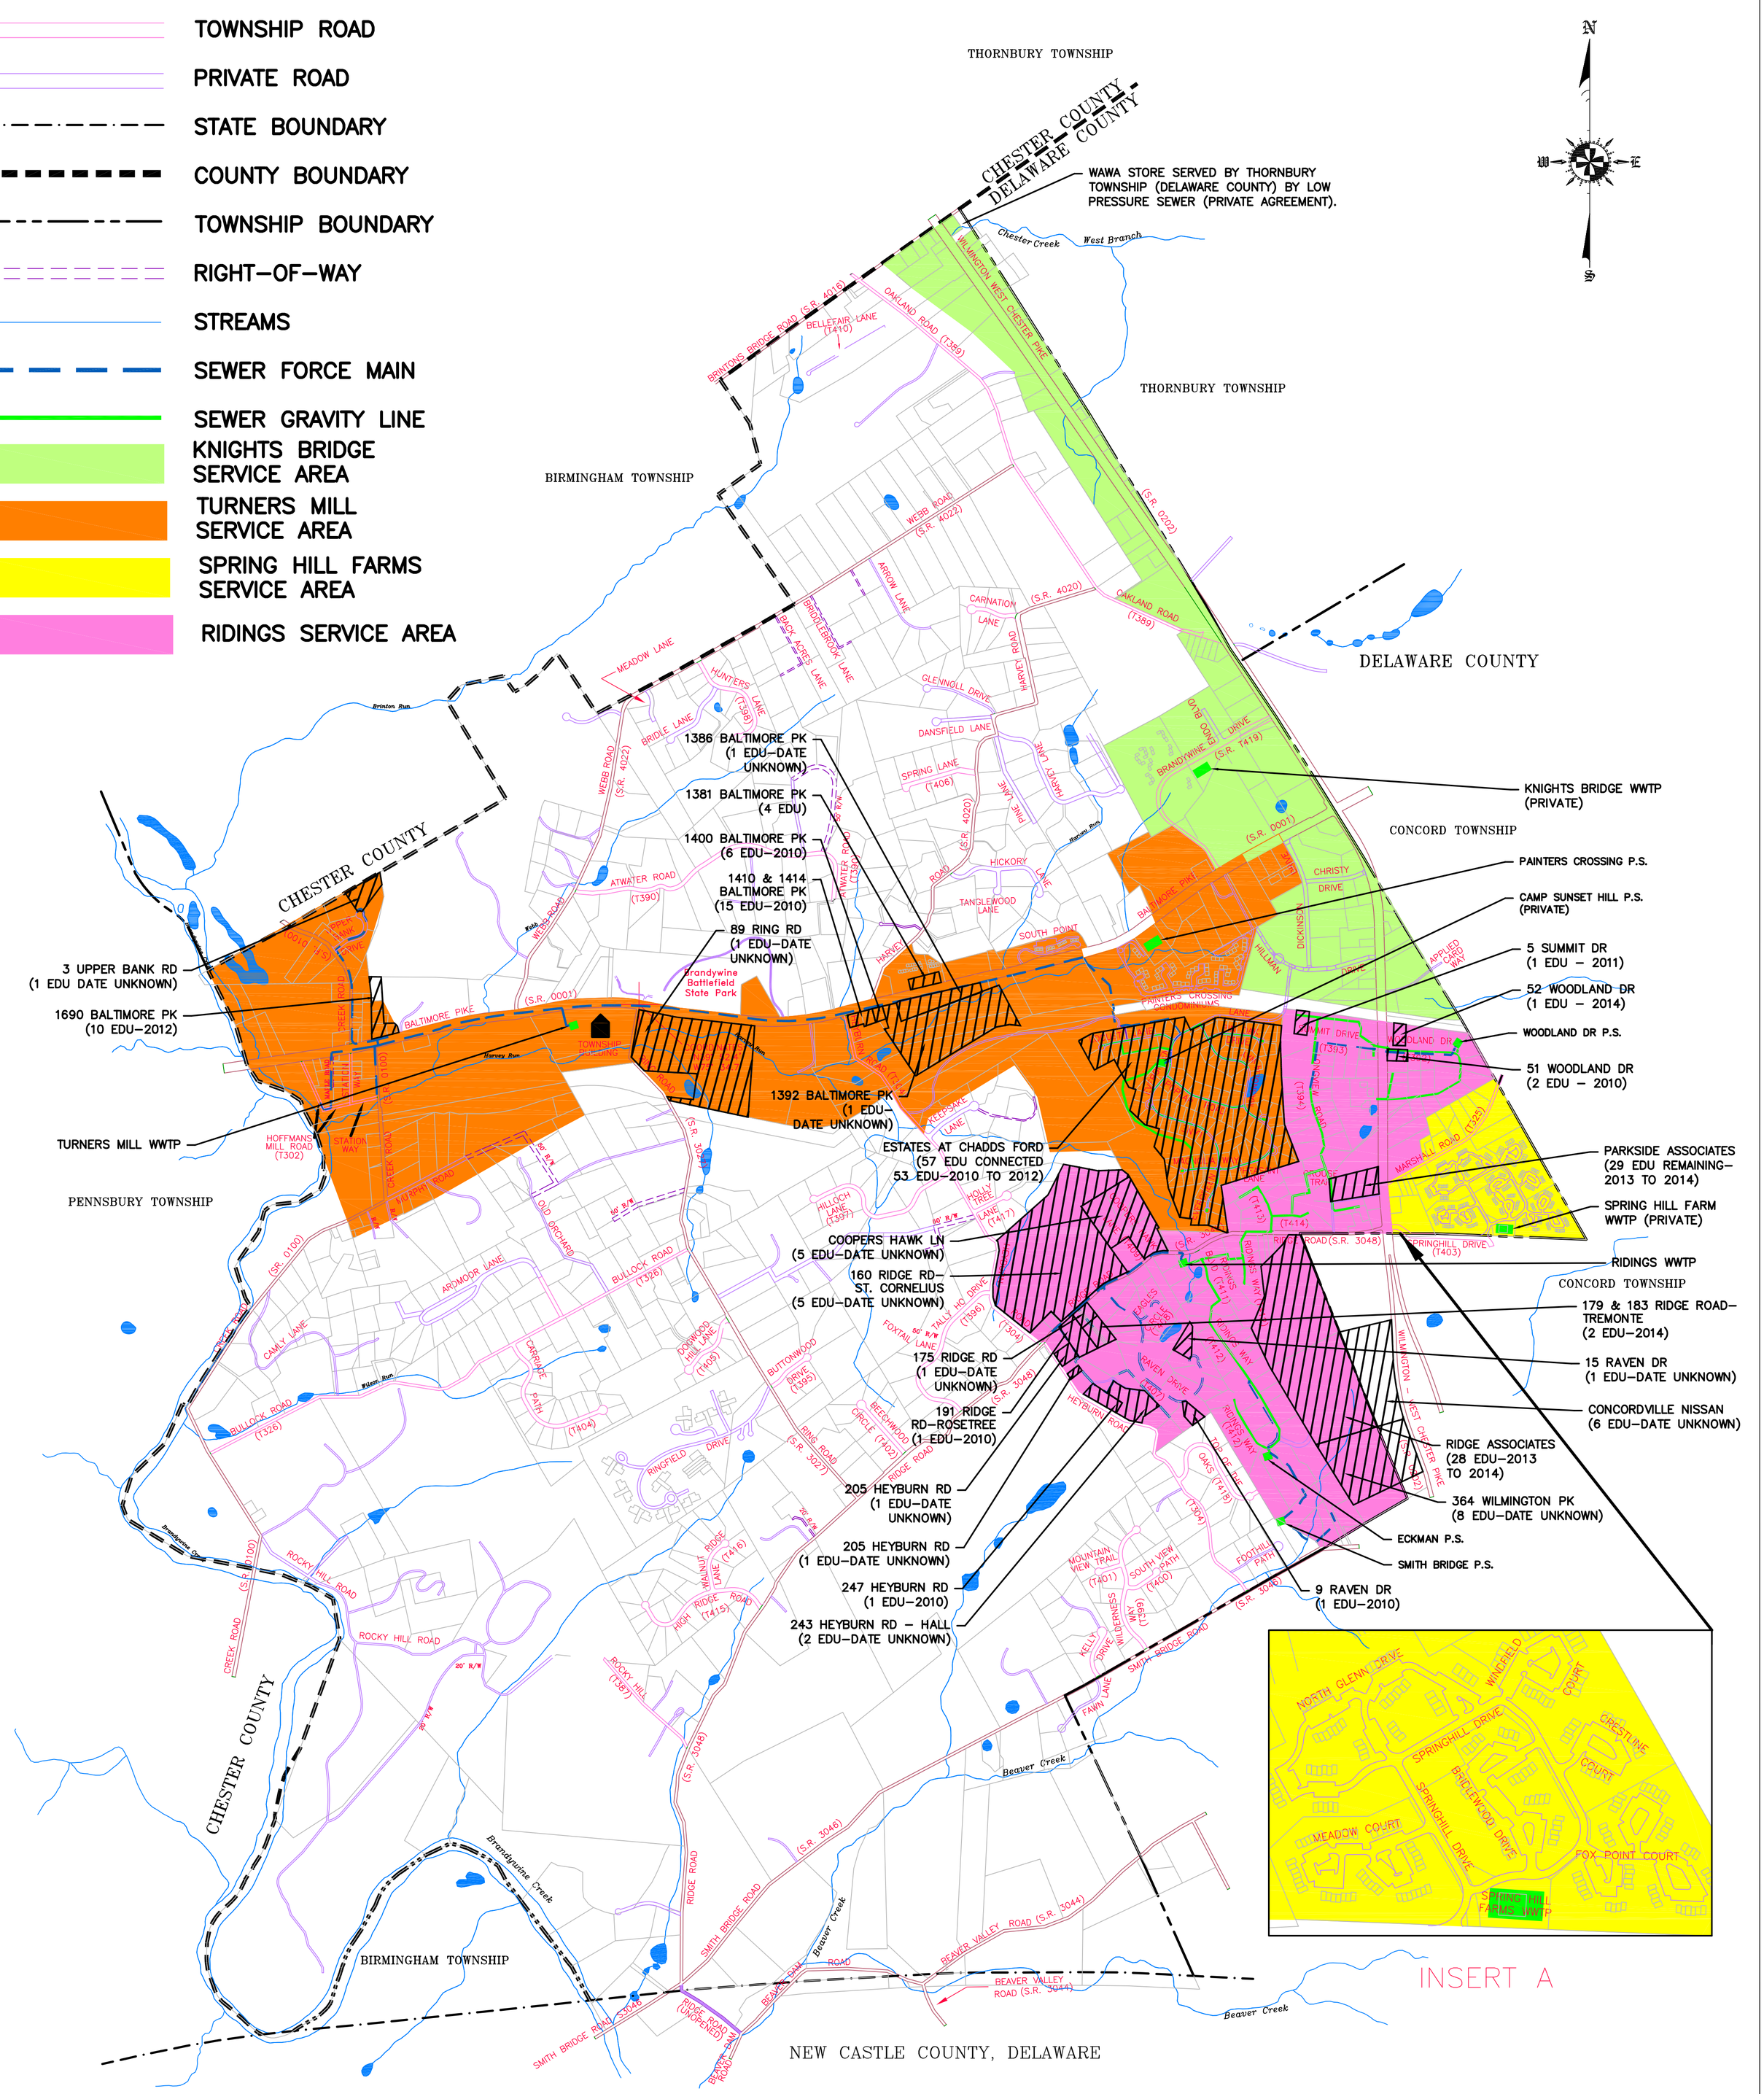

Pennoni Associates Inc. One Drexel Plaza, 3001 Market Street, Philadelphia, Pennsylvania 19104 Consulting Engineers

SCALE	1" = 1000'
DRAWN BY	DTP
DATE	03/24/08
APPROVED	ERA
DRAWING NO.	SK-1
NORTH	
SHEET	1 OF 1
JOB NO.	CFTA 0900

ALL DOCUMENTS PREPARED BY PENNONI ASSOCIATES ARE INSTRUMENTS OF SERVICE IN RESPECT OF THE PROJECT FOR WHICH THEY WERE PREPARED AND TO BE SUITABLE FOR REUSE BY OWNER OR OTHERS ON EXTENSIONS OF THE PROJECT OR ON ANY OTHER PROJECT WITHOUT WRITTEN AUTHORIZATION OR ADAPTATION BY PENNONI ASSOCIATES FOR THE SPECIFIED PURPOSE INTENDED, WITHOUT LIABILITY OR LEGAL EXPOSURE TO PENNONI ASSOCIATES, AND OWNER SHALL INDEMNIFY AND HOLD HARMLESS PENNONI ASSOCIATES FROM ALL CLAIMS, DAMAGES, LOSSES, AND EXPENSES ARISING OUT OF OR RESULTING THEREFROM.

CHAPTER 94 REPORT

CHADDS FORD TOWNSHIP SEWER MAP

CHADDS FORD TOWNSHIP
10 RING ROAD
CHADDS FORD, PENNSYLVANIA

ALL DIMENSIONS MUST BE VERIFIED BY CONTRACTOR AND OWNER MUST BE NOTIFIED OF ANY DISCREPANCIES BEFORE PROCEEDING WITH THE WORK

DATE	NO.	REVISIONS	BY
3/24/10	0	2009 SUBMISSION	ERA
3/25/09	0	2008 SUBMISSION	ERA
3/27/08	0	2007 SUBMISSION	ERA